



Autodesk

# Flat Pack Container Shop


Autodesk

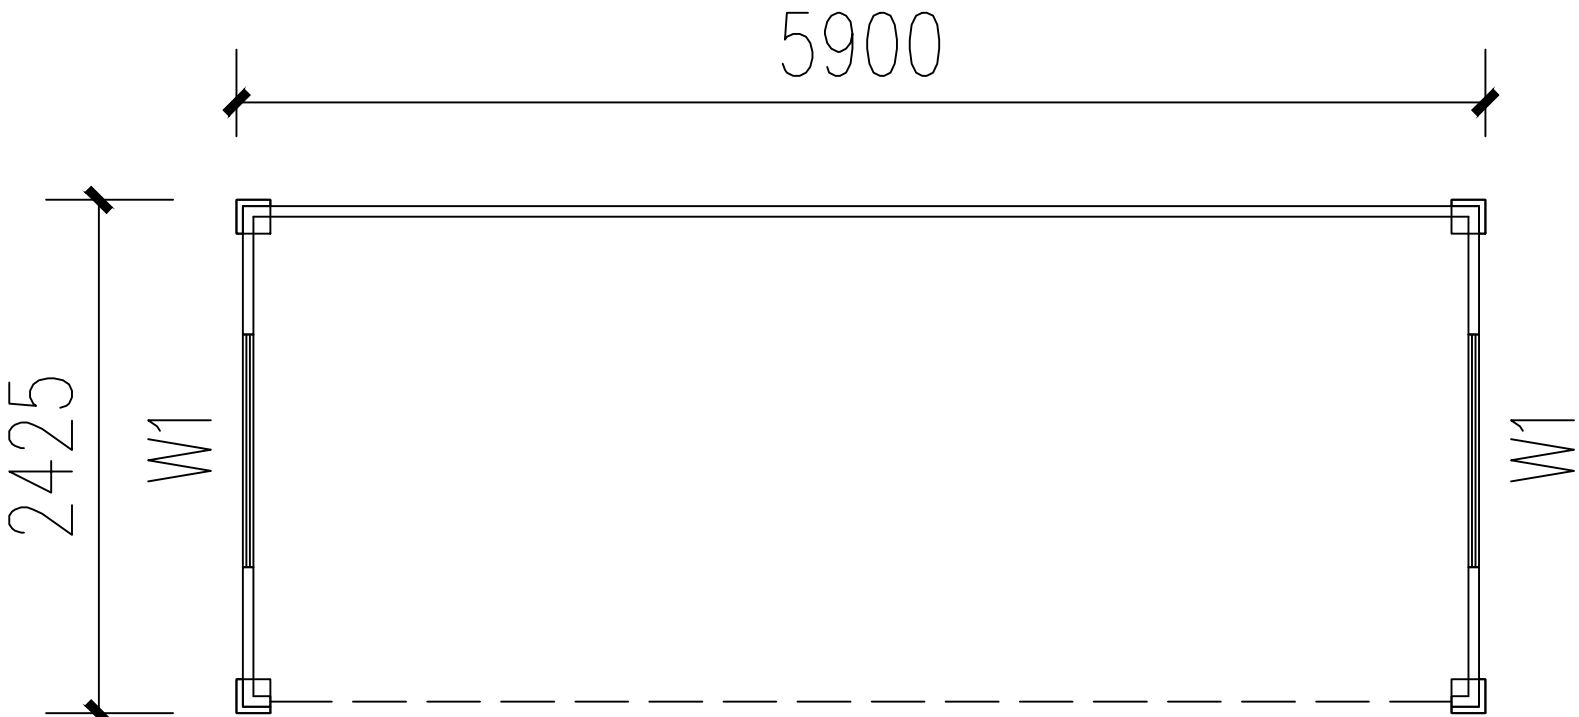


D1  
Plan

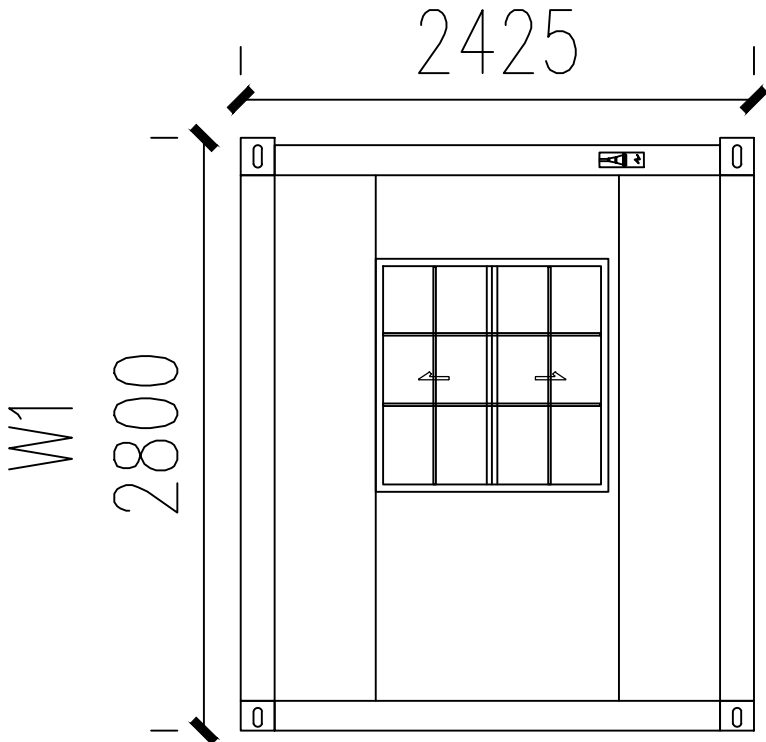

Left elevation

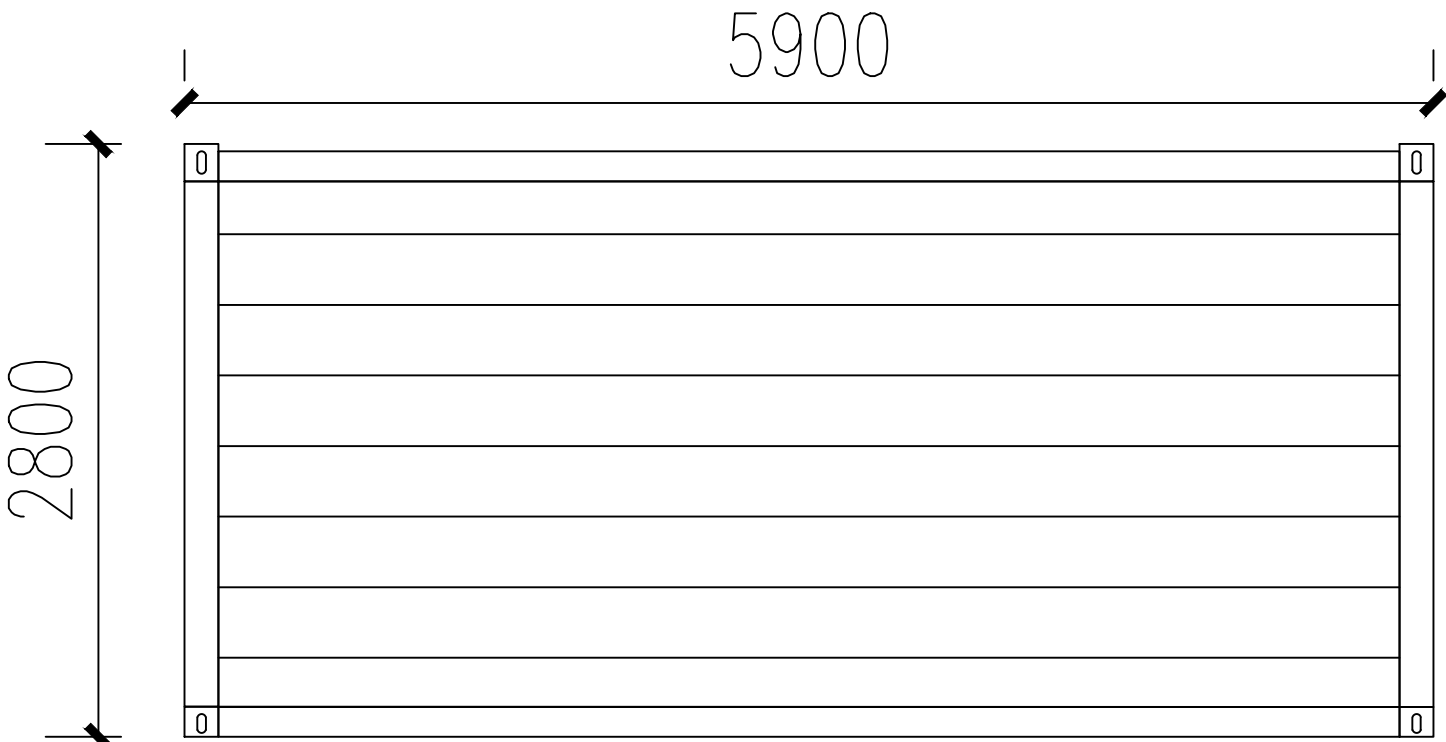

Front elevation

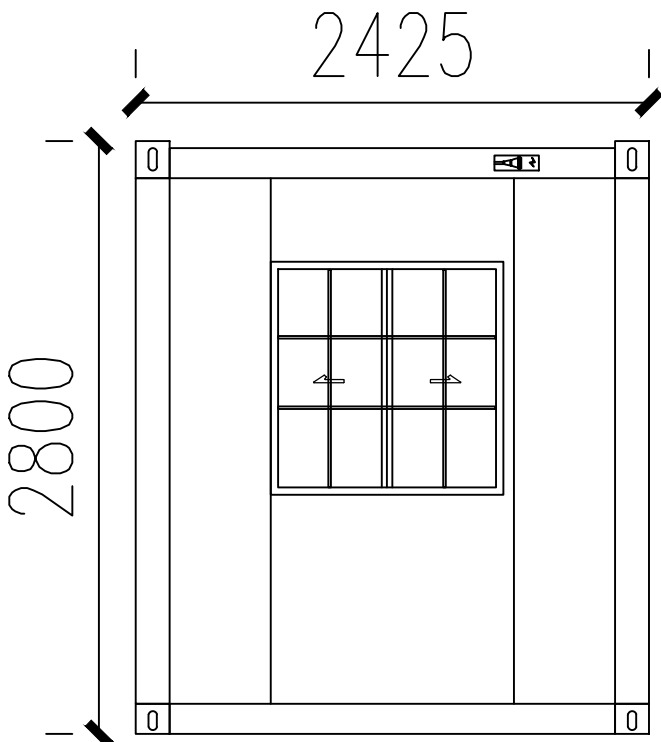

Right elevation

Autodesk

|   |                    |                  |
|---|--------------------|------------------|
| Client / 客户 :   |                    |                  |
| Design Consultant / 设计顾问 :   |                    |                  |
| Coordinating Architect / 协调建筑师 :   |                    |                  |
| M&E Consultant / 机电顾问 :   |                    |                  |
| General contractors / 总承包商 :<br><div>SOEASY</div> FOSHAN SOEASY MODULAR HOUSING CO LTD   |                    |                  |
| Note / 注意:<br>All measurement are in metrical system must be checked at site. Do not scale drawing. All design drawing are copyright and the property of FOSHAN SOEASY MODULAR HOUSING CO LTD |                    |                  |
| 所有尺寸均为公制, 所有施工必须按图, 所有尺寸大小必须按图施工, 不可随意更改, 否则后果自负, 所有材料必须按图施工, 否则后果自负   |                    |                  |
| Rev.   | 内容<br>Description  | 日期<br>Issue date |
|   |                    |                  |
|   |                    |                  |
| Project Title / 项目名称 :   |                    |                  |
| Drawing Title / 图名 :   |                    |                  |
| Design / 设计 :   | Checked By / 审核 :  |                  |
| Drawn By / 绘图 :   | Approved By / 审批 : |                  |
| Date / 日期 :   | Scale / 比例 :       |                  |
| Job No / 工单号 :   |                    |                  |
| Factory Code / 工厂编号 :   |                    |                  |
| Group No / 分组编号 :   |                    |                  |
| Designer Dwg No / 设计图编号 :   |                    |                  |
| Dwg No / 图号 :   | Page               |                  |

Autodesk