
Prefab K house


3K*16K*6P

5.62Mx29.28Mx5.7H


2 floor design, 16 rooms

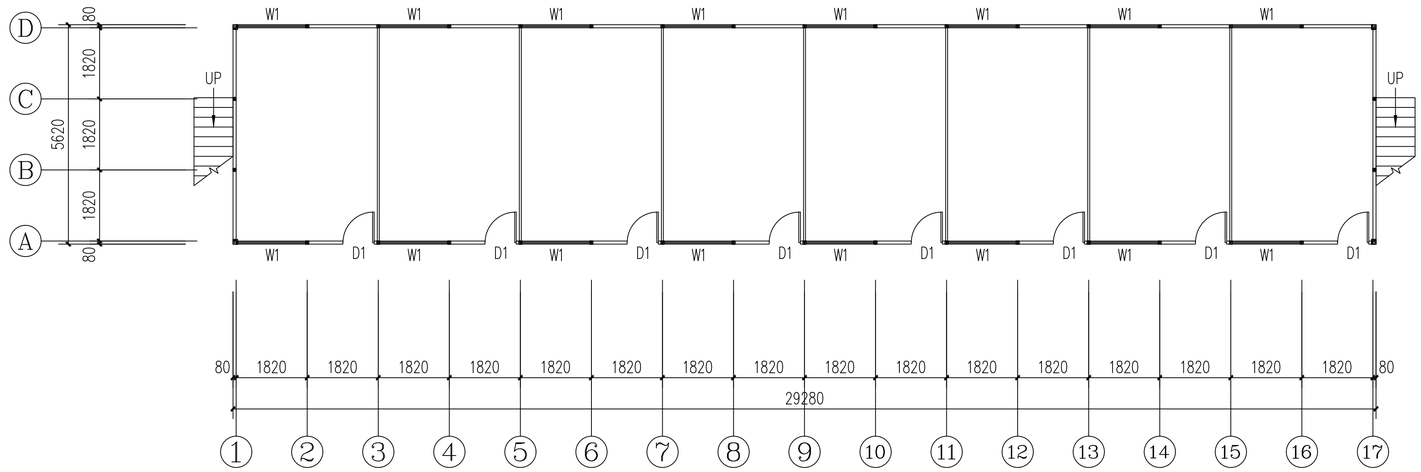


Ground floor plan

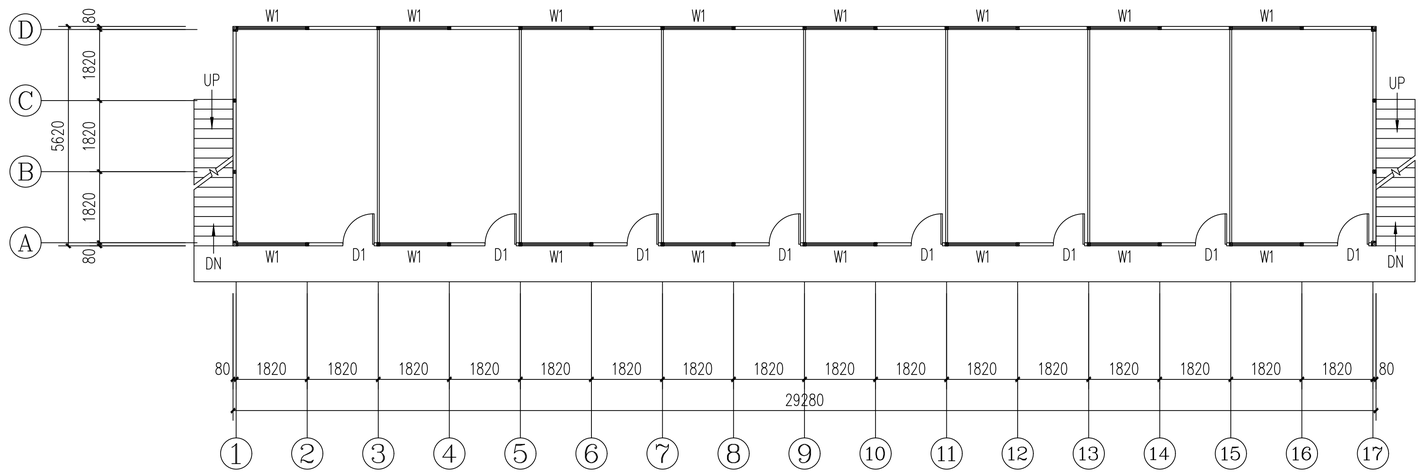

First floor plan

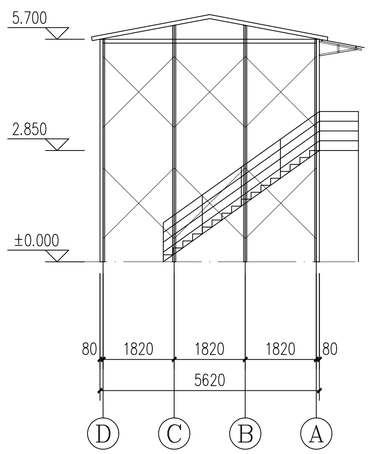

①Axis elevation

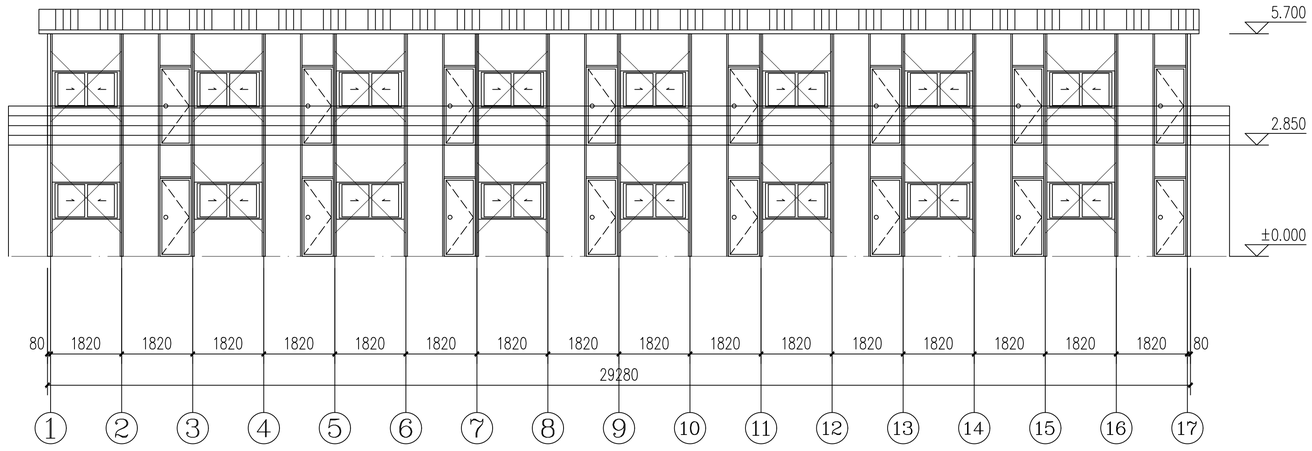

Ⓐ Axis elevation

Client / 客户 :

Design Consultant / 设计顾问 :

Coordinating Architect / 设计者 :

M&E Consultant / 顾问公司 :

General contractors / 总承造商 :

SOEASY

FOSHAN SOEASY MODULAR HOUSING CO LTD

Note / 注意:

All measurement are in metrical system must be checked at site. Do not scale drawing. All design drawing are copyright and the property of FOSHAN SOEASY MODULAR HOUSING CO LTD

所有尺寸为公制, 头须在工地现场量度, 图中尺寸大小
以所注为准量, 不可用比例尺直接量度 本图属武天箱
本为合恒复公司之版权所有, 翻版头究!

修订 Rev.	内容 Description	出图日期 Issue date

Project Title / 项目名称 :

Drawing Title / 题目 :

Design/ 设计 :	Checked By / 校核 :
Drawn By / 绘图 :	Approved By / 审批 :
Date / 日期 :	Scale / 比例 :

Job No / 工程编号 :

Factory Code / 工厂编号 :

Group No / 分组图号 :

Designer Dwg No / 设计师图号 :

Dwg No / 图号 :

Page