
Autodesk


Expandable Container Shop

5.8M*4.2M*2.5H

2 floor design

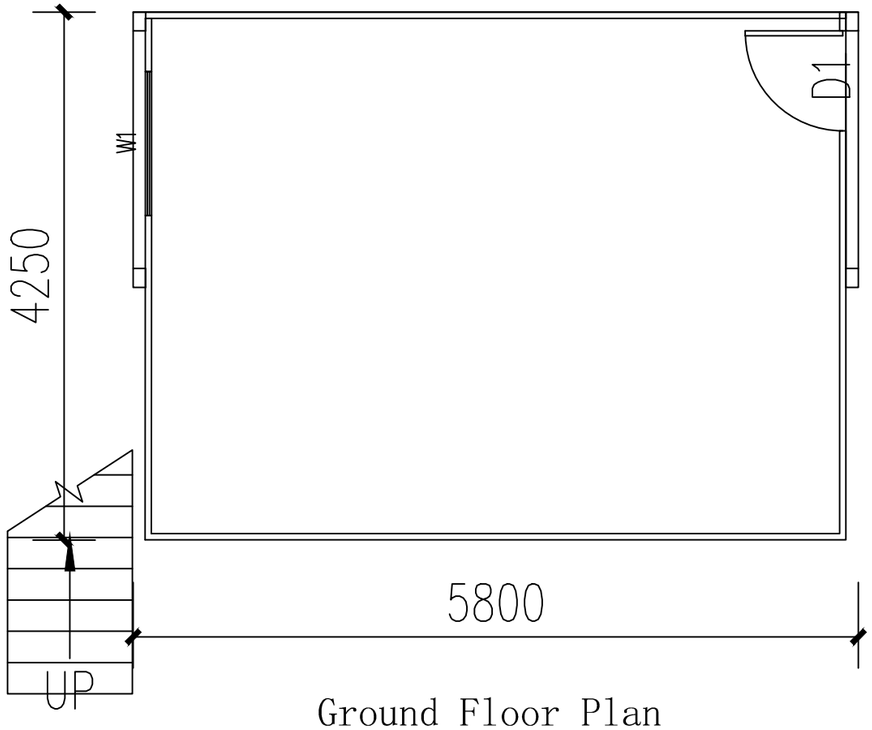

Ground Floor Plan

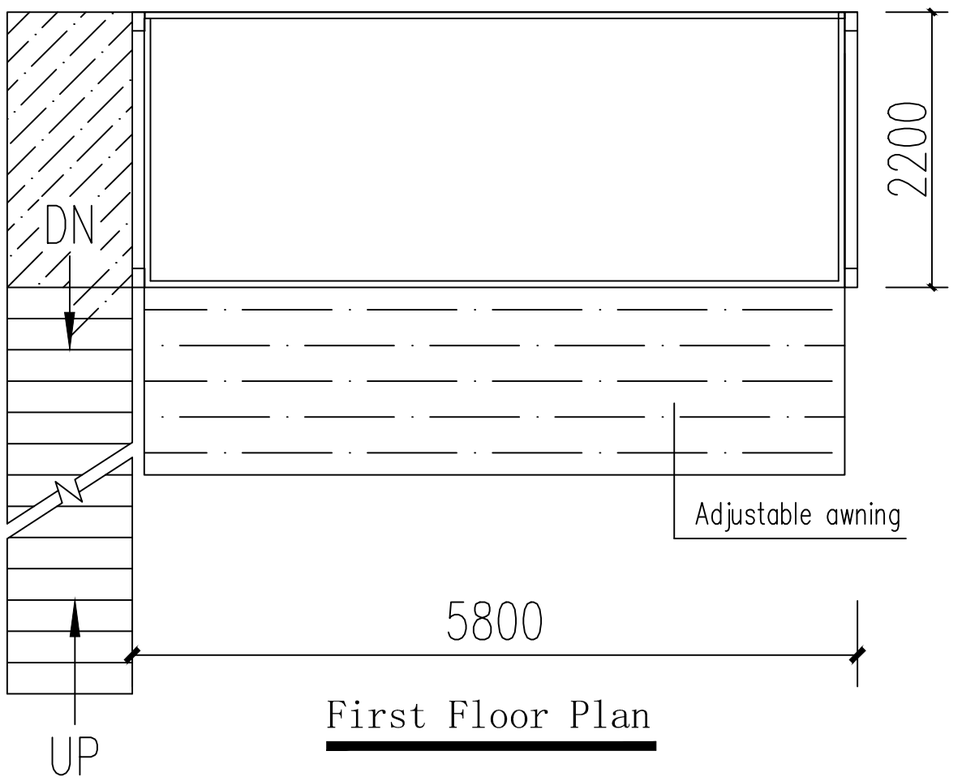

First Floor Plan

Client / 客户 :

Design Consultant / 设计顾问 :

Coordinating Architect / 设计师 :

M&E Consultant / 顾问&号 :

General contractors / 总承造商 :

SOEASY

SOEASY CONTAINER

Note / 注意:
All measurement are in metrical system must be checked at site. Do not scale drawing. All design drawing are copyright and the property of SOEASY company

修订 Rev.	内容 Description	出图日期 Issue date

Project Title / 项目名称 :

Drawing Title / 图纸 :

Designr 设计 :	Checked By / 审核 :
Drawn By / 制图 :	Approved By / 审批 :
Date / 日期 :	Scale / 比例 :

Job No / 工程编号 :

Factory Code / 工厂编号 :


Group No / 小组编号 :

Designer Dwg No / 设计师图号 :


Dwg No / 图号 : | Page

Autodesk
Autodesk
Autodesk


Autodesk

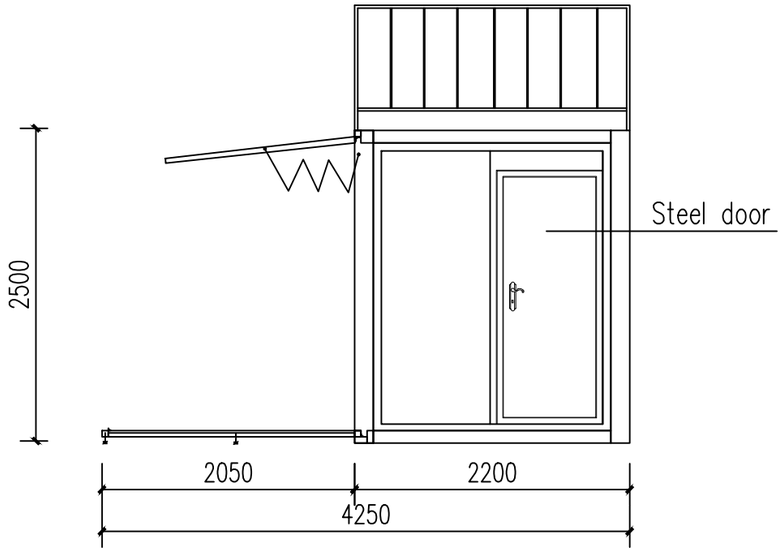


Right elevation

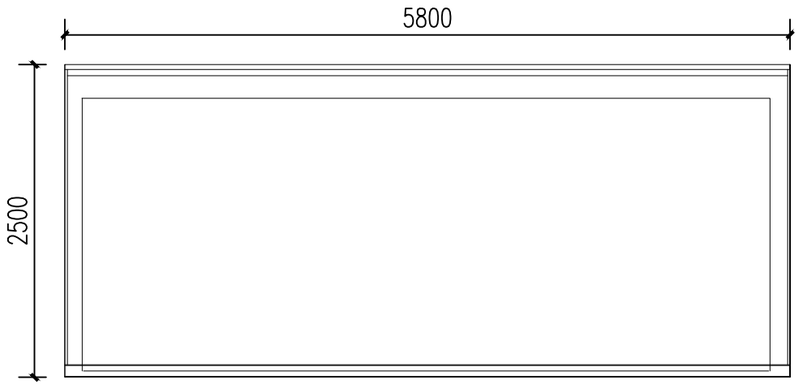

Front elevation

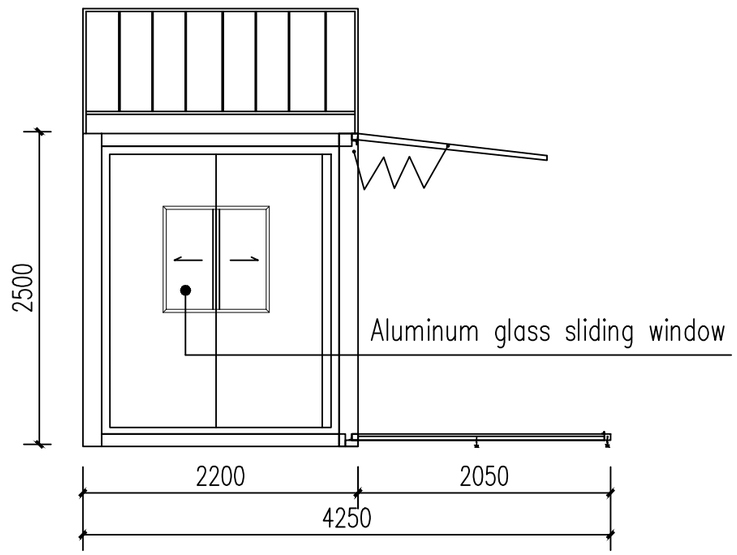

Left elevation

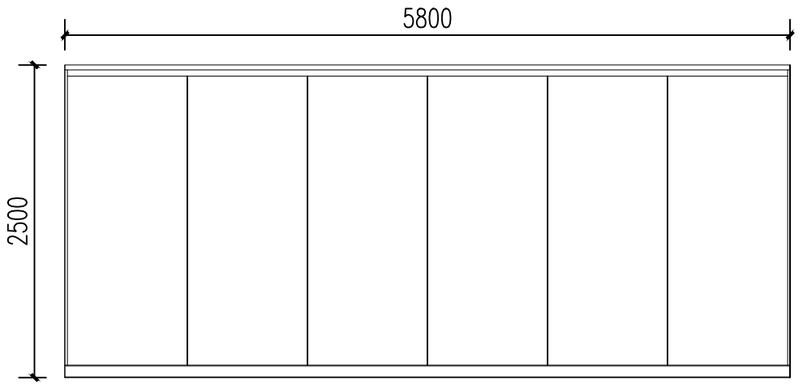

Back elevation

Client / 客户 :

Design Consultant / 设计顾问 :

Coordinating Architect / 设计师 :

M&E Consultant / 顾问&号 :

General contractors / 总承造商 :

SOEASY

SOEASY CONTAINER

Note / 注意:
All measurement are in metrical system must be checked at site. Do not scale drawing. All design drawing are copyright and the property of SOEASY company

所有尺寸均为公制，在施工前须核查现场。图中不可以按比例缩放。不可用图纸复制或发送给任何其他方面。本设计图纸为本公司之版权所有。保留所有权

修订 Rev.	内容 Description	出图日期 Issue date

Project Title / 项目名称 :

Drawing Title / 图纸 :

Design / 设计 :	Checked By / 审核 :
Drawn By / 绘图 :	Approved By / 审批 :
Date / 日期 :	Scale / 比例 :

Job No / 工程编号 :

Factory Code / 工厂编号 :

Group No / 小组编号 :

Designer Dwg No / 设计师图号 :

Dwg No / 图号 :

Page

Autodesk